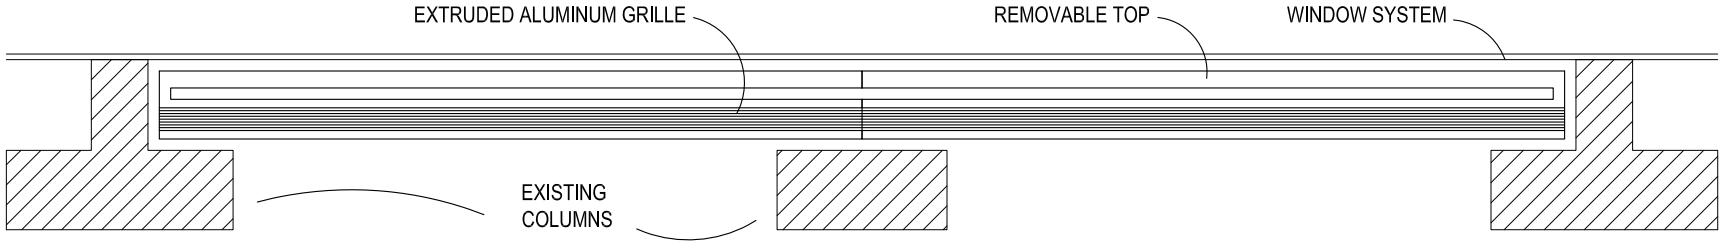


PLAN

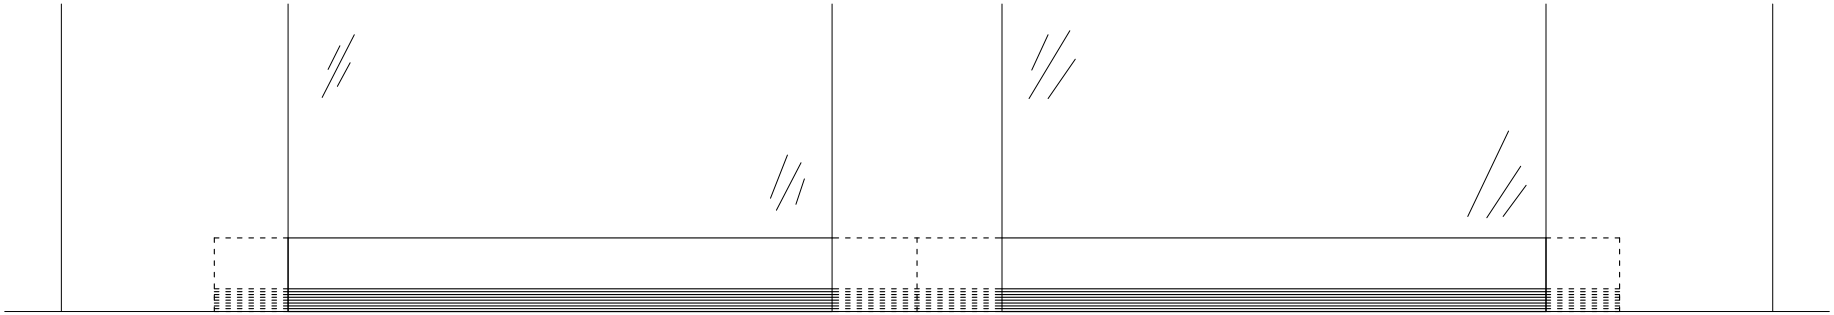

ELEVATION

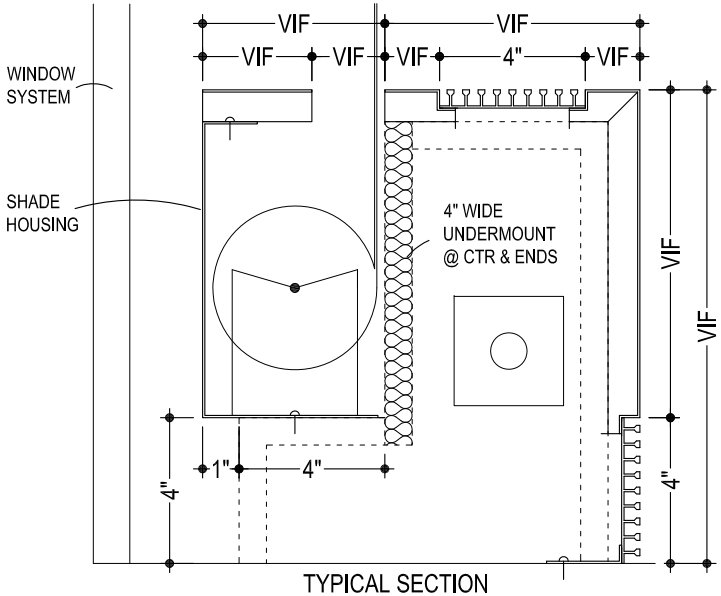


TYPICAL SECTION

# INTERIOR METALS

255 48TH ST. BROOKLYN NY, 11220 (718) 439-7324

| | |
|---|---|
| JOB: | IM-111 |
| FINTUBE ENCLOSURE W/ INTEGRAL SHADE POCKET | ISSUED: |
| GC: | REVISED: |
| NOTES: | |