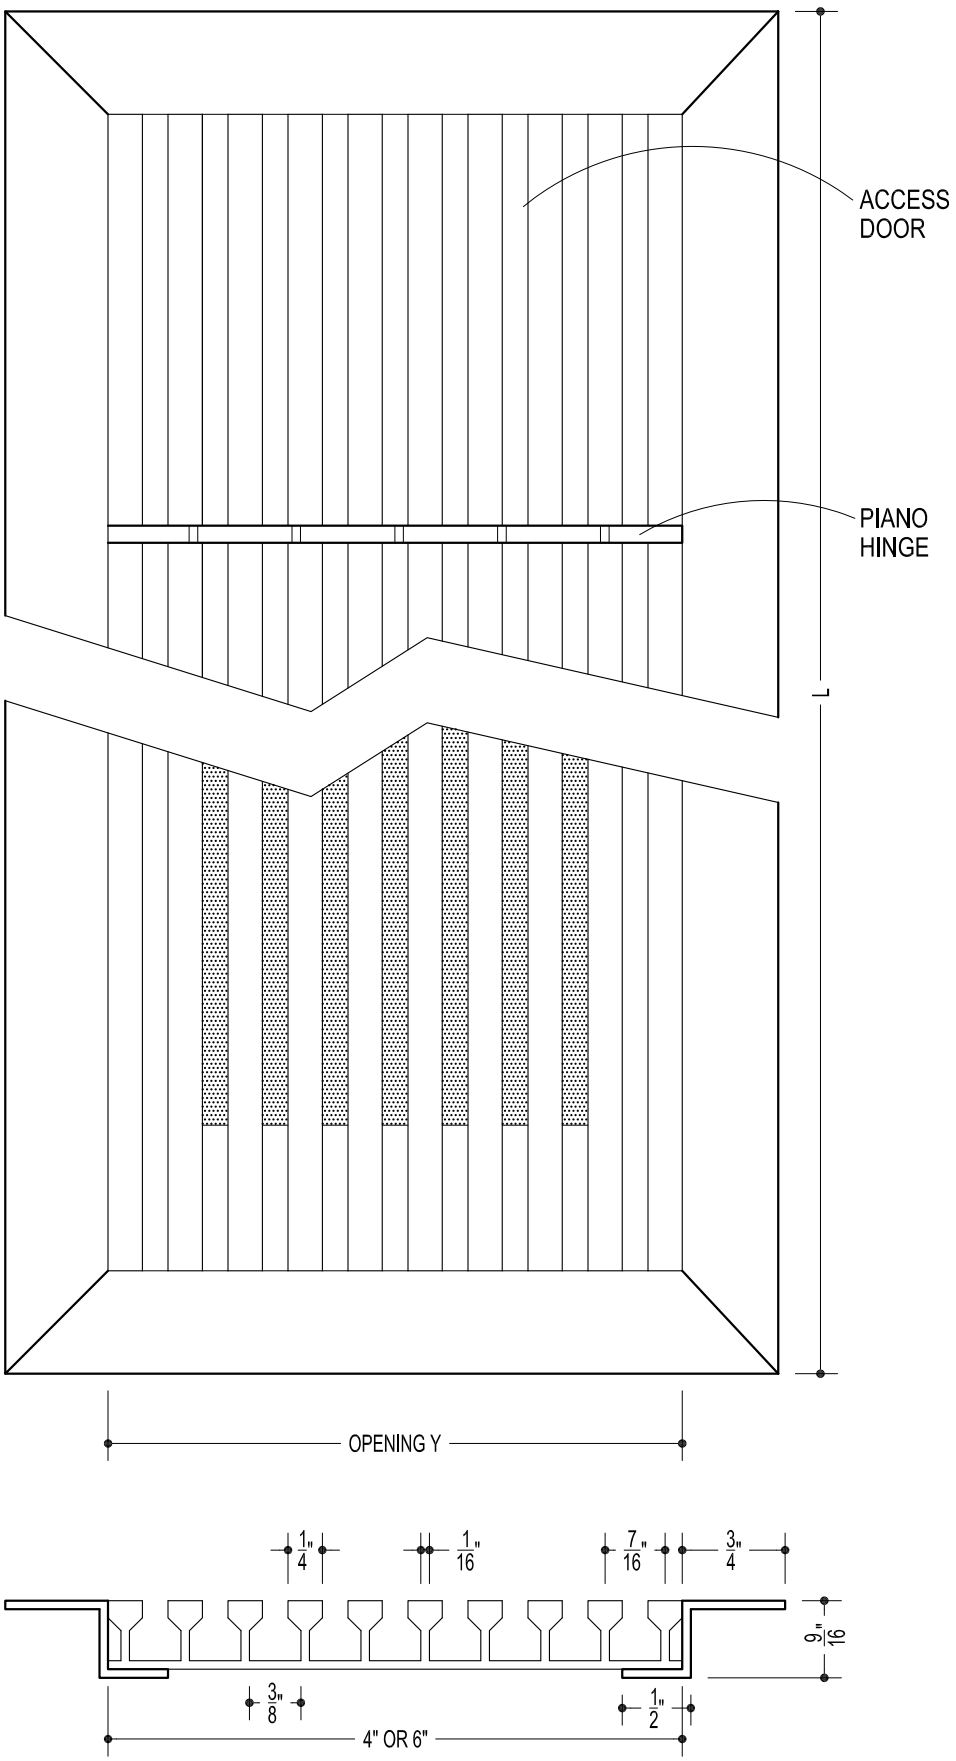

FRAMED BAR GRILLE W/ ACCESS DOOR

SUBMITTAL

MATERIAL: ALUMINUM

THICKNESS: $\frac{1}{2}$" depth

FINISH: CLEAR ANODIZED

TYPE: STREAMLINE W/ FRAME

	SIZES (Opening)	
QTY	W	L

DATE	APPROVED
--	

SAMPLE UPON REQUEST

NOTE:

MODEL # S-IM4FAD
MODEL # S-IM6FAD

INTERIOR METALS

255 48TH ST.
BROOKLYN NY, 11220
(718) 439-7324
FAX :(718) 439-8723

CUSTOMER:

_____

_____